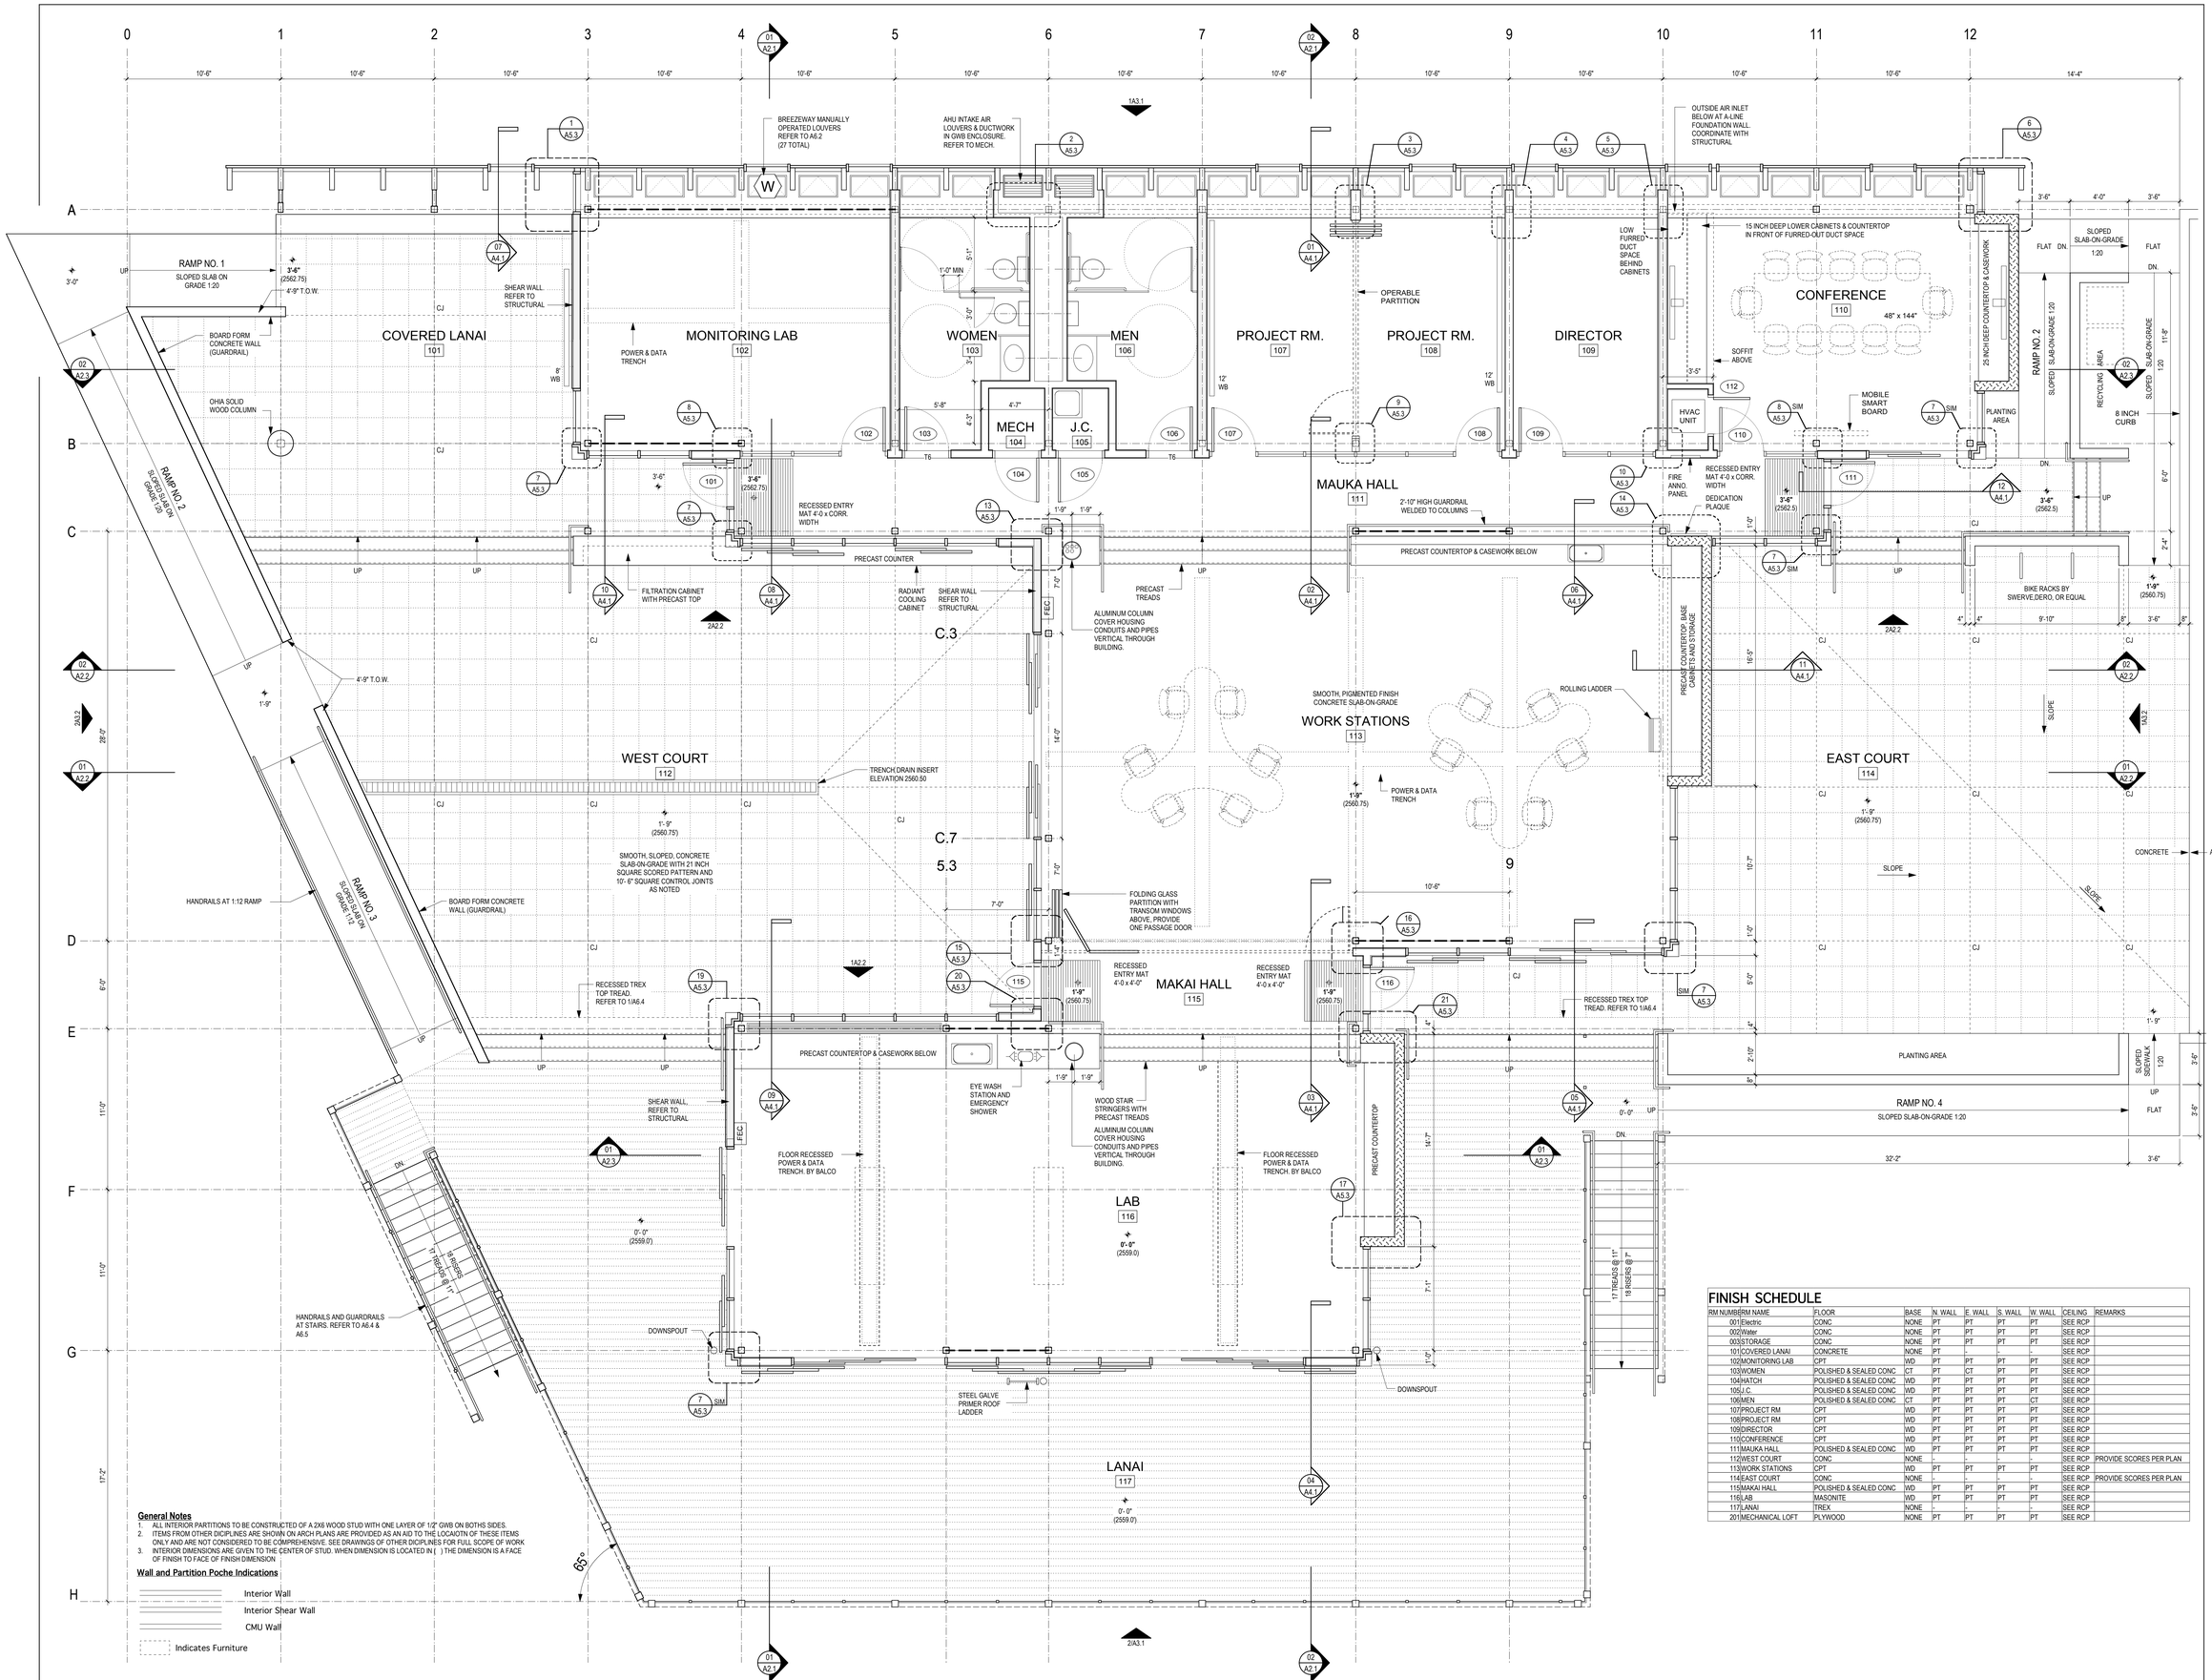

General Notes

1. ALL INTERIOR PARTITIONS TO BE CONSTRUCTED OF A 2X6 WOOD STUD WITH ONE LAYER OF 1/2" GWB ON BOTHS SIDES.
2. ITEMS FROM OTHER DICIPLINES ARE SHOWN ON ARCH PLANS ARE PROVIDED AS AN AID TO THE LOCAOTN OF THESE ITEMS ONLY AND ARE NOT CONSIDERED TO BE COMPREHENSIVE. SEE DRAWINGS OF OTHER DICIPLINES FOR FULL SCOPE OF WORK
3. INTERIOR DIMENSIONS ARE GIVEN TO THE CENTER OF STUD. WHEN DIMENSION IS LOCATED IN ( ) THE DIMENSION IS A FACE OF FINISH TO FACE OF FINISH DIMENSION

Wall and Partition Poche Indications

- Interior Wall
- Interior Shear Wall
- CMU Wall
- Indicates Furniture

FINISH SCHEDULE

RM NUMBER	RM NAME	FLOOR	BASE	N. WALL	E. WALL	S. WALL	W. WALL	CEILING	REMARKS
001	Electric	CONC	NONE	PT	PT	PT	PT	SEE RCP	
002	Water	CONC	NONE	PT	PT	PT	PT	SEE RCP	
003	STORAGE	CONC	NONE	PT	PT	PT	PT	SEE RCP	
101	COVERED LANAI	CONCRETE	NONE	PT	-	-	-	SEE RCP	
102	MONITORING LAB	CPT	WD	PT	PT	PT	PT	SEE RCP	
103	WOMEN	POLISHED & SEALED CONC	CT	PT	CT	PT	PT	SEE RCP	
104	HATCH	POLISHED & SEALED CONC	WD	PT	PT	PT	PT	SEE RCP	
105	J.C.	POLISHED & SEALED CONC	WD	PT	PT	PT	PT	SEE RCP	
106	MEN	POLISHED & SEALED CONC	CT	PT	PT	PT	CT	SEE RCP	
107	PROJECT RM	CPT	WD	PT	PT	PT	PT	SEE RCP	
108	PROJECT RM	CPT	WD	PT	PT	PT	PT	SEE RCP	
109	DIRECTOR	CPT	WD	PT	PT	PT	PT	SEE RCP	
110	CONFERENCE	CPT	WD	PT	PT	PT	PT	SEE RCP	
111	MAUKA HALL	POLISHED & SEALED CONC	WD	PT	PT	PT	PT	SEE RCP	
112	WEST COURT	CONC	NONE	-	-	-	-	SEE RCP	PROVIDE SCORES PER PLAN
113	WORK STATIONS	CPT	WD	PT	PT	PT	PT	SEE RCP	
114	EAST COURT	CONC	NONE	-	-	-	-	SEE RCP	PROVIDE SCORES PER PLAN
115	MAKAI HALL	POLISHED & SEALED CONC	WD	PT	PT	PT	PT	SEE RCP	
116	LAB	MASONITE	WD	PT	PT	PT	PT	SEE RCP	
117	LANAI	TREX	NONE	-	-	-	-	SEE RCP	
201	MECHANICAL LOFT	PLYWOOD	NONE	PT	PT	PT	PT	SEE RCP	

ENERGY LAB

Hawai'i Preparatory Academy

Kamuela, Hawaii
TMK: 6-5-1: 33

FLANSBURGH ARCHITECTS

77 North Washington Street
Boston, Massachusetts 02114
617.367.3970 tel
617.720.7873 fax
www.faiarchitects.com

Architecture
Master Planning
Space Planning
Interior Design

PROJECT MANAGEMENT
Pa'ahana Enterprises, LLC
P.O.Box 109
Kaalakekua, HI 9675
808.323.2304 tel/fax

SUSTAINABILITY
Buro Happold Consulting Engineers PC
100 Broadway, 23rd Floor
New York, NY, 10005
212 334 2025 tel

CIVIL ENGINEERING
Belt Collins Hawaii Ltd.
2153 North King Street, Suite 200
Honolulu, Hawaii 96819
808.521.5361 tel
808.538.7819 fax

STRUCTURAL ENGINEERING
Walter Vorfeld & Associates
10 Ulana Street
Makawao, Maui, HI 96768
808.572.3535 tel
808.573.3616 fax

MECHANICAL ENGINEERING
Hakalau Engineering, LCC
PO Box 252
Hakalau, Hawaii 96710
808.961.6206 tel

ELECTRICAL ENGINEERING
Wallace T. Oki, PE, Inc.

This work was performed by me or under my supervision and construction of this project will be under my observation (observation of construction as defined in section 16-115-2 of the rules and regulations of the Board of Professional Engineers, Architects and Surveyors of the State of Hawaii).

Duncan P. McClelland, AIA
Architect License No. 13149, Expires 4/30/2010

Add. No.	Description of Revision	Date

KEY PLAN

FLOOR PLAN

Drawn by:	BF & CB	Job Number:	2804.00
Checked by:	CB	Scale:	1/4" = 1'- 0"
Plot Date:	16 JAN 2009	Issue Date:	19 JAN 2009

A
1.1