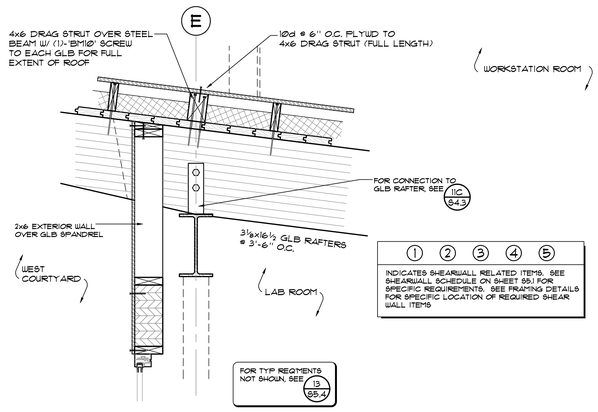

14 S5.5 **FRAMING DETAIL:** ROOF SECTION THRU GRIDLINE (E) WHERE LAB OCCURS ADJACENT TO WEST COURTYARD
SCALE: 1" = 1'-0"

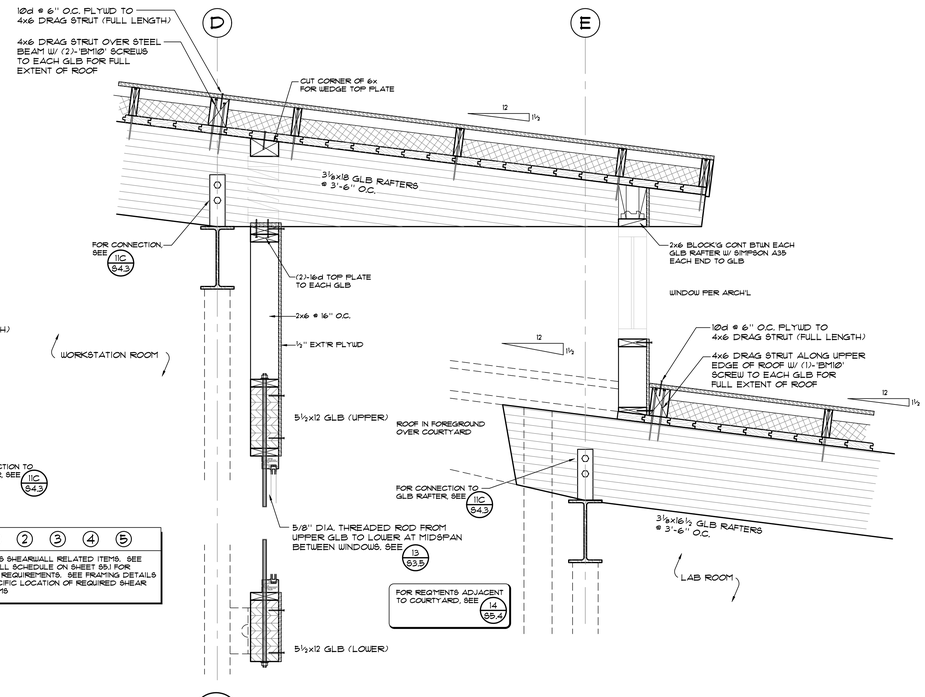

13 S5.5 **FRAMING DETAIL:** ROOF SECTION THRU GRIDLINES (D) & (E) WHERE WORKSTATION ROOM & LAB INTERSECT
SCALE: 1" = 1'-0"

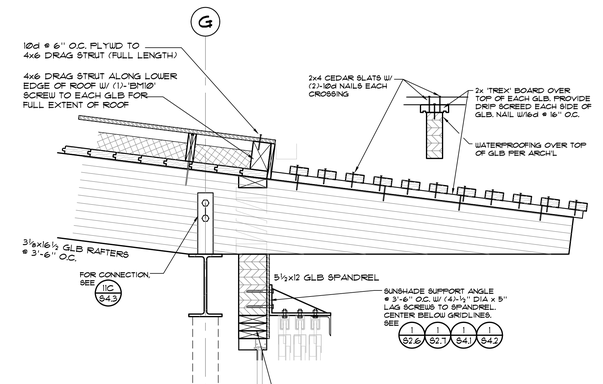

11 S5.5 **FRAMING DETAIL:** ROOF EAVE SECTION AT GRIDLINE (G) (AWAY FROM SHEARWALLS AT EACH END)
SCALE: 1" = 1'-0"

ROOF ASSEMBLY REQUIREMENTS OVER EXPOSED GLU-LAM RAFTERS

RAFTERS AND DECKING
2x T&G DECKING OVER 3⅛" GLU-LAM RAFTERS @ 3'-6" O.C. FASTEN DECKING TO GLU-LAM RAFTERS W/ (2)-16d HDG COMMON NAILS PER DECK BOARD.

ROOF PURLINS
2x6 DF #2 ROOF PURLINS @ 32" O.C. OVER 2x6 DECKING. AT 6:12 ROOF AREA (LINES A-C, 1-12) INSTALL 2x4 BLOCKING @ 7'-0" O.C. OVER 2x6 DECKING (ALIGN W/ GLB RAFTERS) FOR WIDTH OF ROOF AREA. ANCHOR PURLINS THRU 2x6 DECKING TO GLB RAFTERS W/ 10"x 1/4" DIA. "BLU-MAX" LOG SCREWS @ 7'-0" O.C. OFFSET SCREW SPACING 3'-6" AT ADJACENT PURLINS AND ANCHOR ALL PURLINS TO LAST RAFTER AT RAKED EAVES. PRE-DRILL AS REQ'D, TO PREVENT SPLITTING OF 2x6 PURLINS W/ 3/16" DIA BIT THRU PURLINS ONLY. PROVIDE 3" EMBEDMENT INTO TOPS OF GLB RAFTERS.

SEE ROOF FRAMING PLAN FOR PURLIN REQMTS. AT SKY-LITES.

ADDITIONAL ROOF FRAMING ELEMENTS FOR PLYWD. DIAPHRAGM
WHERE SHOWN ON THE ROOF FRAMING AND ROOF DIAPHRAGM PLANS, PROVIDE 4x6 "DRAG-STRUTS" ON LINE WITH OR ADJACENT TO (AS SHOWN IN DETAILS) TIE-ROD BRACE FRAMES OR PLYWOOD SHEARWALLS. 4x6 SHALL BE INSTALLED FOR EXTENTS INDICATED AND SPLICED AT BREAKS W/ SIMPSON MST37 STRAPS CENTERED ON BREAK. WHERE EAST-WEST 4x6 STRUTS CROSS NORTH-SOUTH STRUTS NORTH-SOUTH STRUTS SHALL BE INSTALLED FIRST AND EAST-WEST MEMBERS BUTTED TIGHT TO THEM AT EACH SIDE. FASTEN 4x6 "DRAG-STRUTS" THRU ROOF DECKING TO GLU-LAM RAFTERS OR TOP PLATES OF SHEARWALLS W/ 10"x1/4" DIA. "BLUE-MAX" LOG SCREWS (BM10) AT SPACING REQUIRED BY DIAPHRAGM ON SHEET S2.4D. AFTER ALL "DRAG-STRUTS", ROOF PURLINS, ROLL-OVER BLOCKING AND SPECIAL PLYWOOD BLOCKING HAS BEEN INSTALLED CONTACT STRUCTURAL ENGINEER FOR INSPECTION. DO NOT PROCEED WITH PLYWOOD INSTALLATION UNTIL ENGINEER HAS INSPECTED THIS WORK. INSULATION MAY BE INSTALLED PRIOR TO INSPECTION.

PLYWOOD DIAPHRAGM
3/4" APA RATED DIAPHRAGM SHEATHING OVER 2x6 ROOF PURLINS ACROSS ROOF SLOPE @ 32" (MAX) O.C. LAY PLYWD. SHEETS WITH LONG SIDES UP & DOWN ROOF SLOPE STARTING FROM LOW EDGE OF ROOF PLANE TO EDGE OF HIGH ROOF EAVE OR FACE OF WINDOW WALL. FASTEN EDGES OF PLYWOOD SHEETS TO ALL SUPPORTS W/ 10d COMMON NAILS @ 6" O.C. EXCEPT WHERE CLOSER SPACING IS REQUIRED BY "SPECIAL ROOF DIAPHRAGM REQUIREMENTS" AS INDICATED ON THE ROOF FRAMING PLAN AND LEGEND BOX. PROVIDE 2x4 FLAT BLOCKING @ UNSUPPORTED SHEET EDGES WHERE "SPECIAL DIAPHRAGM REQUIREMENTS" OCCUR FOR EDGE NAILING.

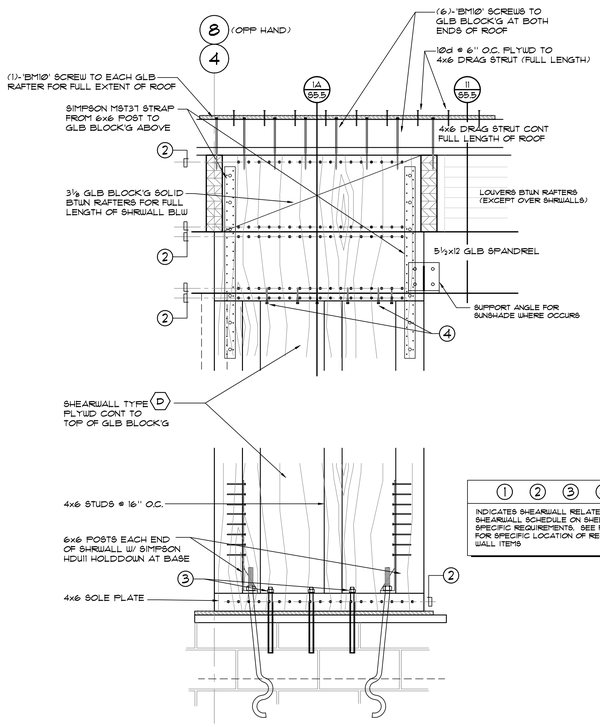

B ELEVATION VIEW

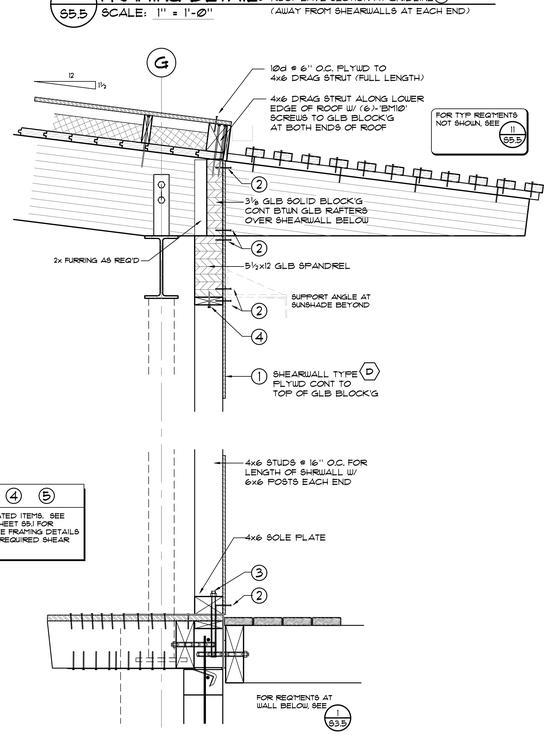

A SECTION VIEW

1 S5.5 **FRAMING DETAIL:** PLYWOOD SHEARWALLS AT BOTH ENDS OF EXTERIOR WALL ALONG GRIDLINE (G)
SCALE: 1" = 1'-0"

ENERGY LAB
Hawai'i Preparatory Academy
Kamuela, Hawaii
TMK: 6-5-1: 33

FLANSBURGH ARCHITECTS
77 North Washington Street
Boston, Massachusetts 02114
617.367.3970 tel
617.720.7873 fax
www.faiarchitects.com
Architecture
Master Planning
Space Planning
Interior Design

PROJECT MANAGEMENT
Pa'ahana Enterprises, LLC
P.O.Box 109
Kealakekua, HI 9675
808.323.2304 tel/fax

SUSTAINABILITY
Buro Happold Consulting Engineers PC
100 Broadway, 23rd Floor
New York, NY, 10005
212 334 2025 tel

CIVIL ENGINEERING
Belt Collins Hawaii Ltd.
2153 North King Street, Suite 200
Honolulu, Hawaii 96819
808.521.5361 tel
808.538.7819 fax

STRUCTURAL ENGINEERING
Walter Vorfeld & Associates
10 Ulana Street
Makawao, Maui, HI 96768
808.572.3535 tel
808.573.3616 fax

MECHANICAL ENGINEERING
Hakalau Enginnering
PO Box 252
Hakalau, Hawaii 96710
808.961.6206 tel

ELECTRICAL ENGINEERING
Wallace T. Oki, PE, Inc.

WALTER T. VORFELD LICENSED PROFESSIONAL ENGINEER NO. 7004 S HAWAII, USA
Signature

This work was performed by me or under my supervision and construction of this project will be under my observation (observation of construction as defined by the rules of the Board and regulations of the Board of Professional Engineers, Architects and Surveyors of the State of Hawaii).
EXP: 4/30/2010

	PERMIT SET	1/19/09

WOOD FRAMED ROOF DETAILS

PERMIT SET 01-19-09

Drawn by: WTV, RD, KC	Job Number: WVA-28012
Checked by: WTV, RD, KC	Scale: AS NOTED
PERMIT SET	Date: 01/19/2009

S 5.5