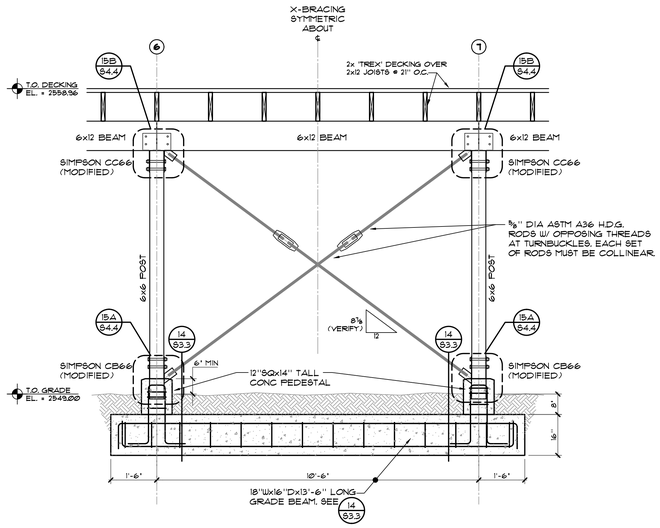

1 / S2.1 FRAMING ELEVATION AT DECK X-BRACING
SCALE: 1/2" = 1'-0"

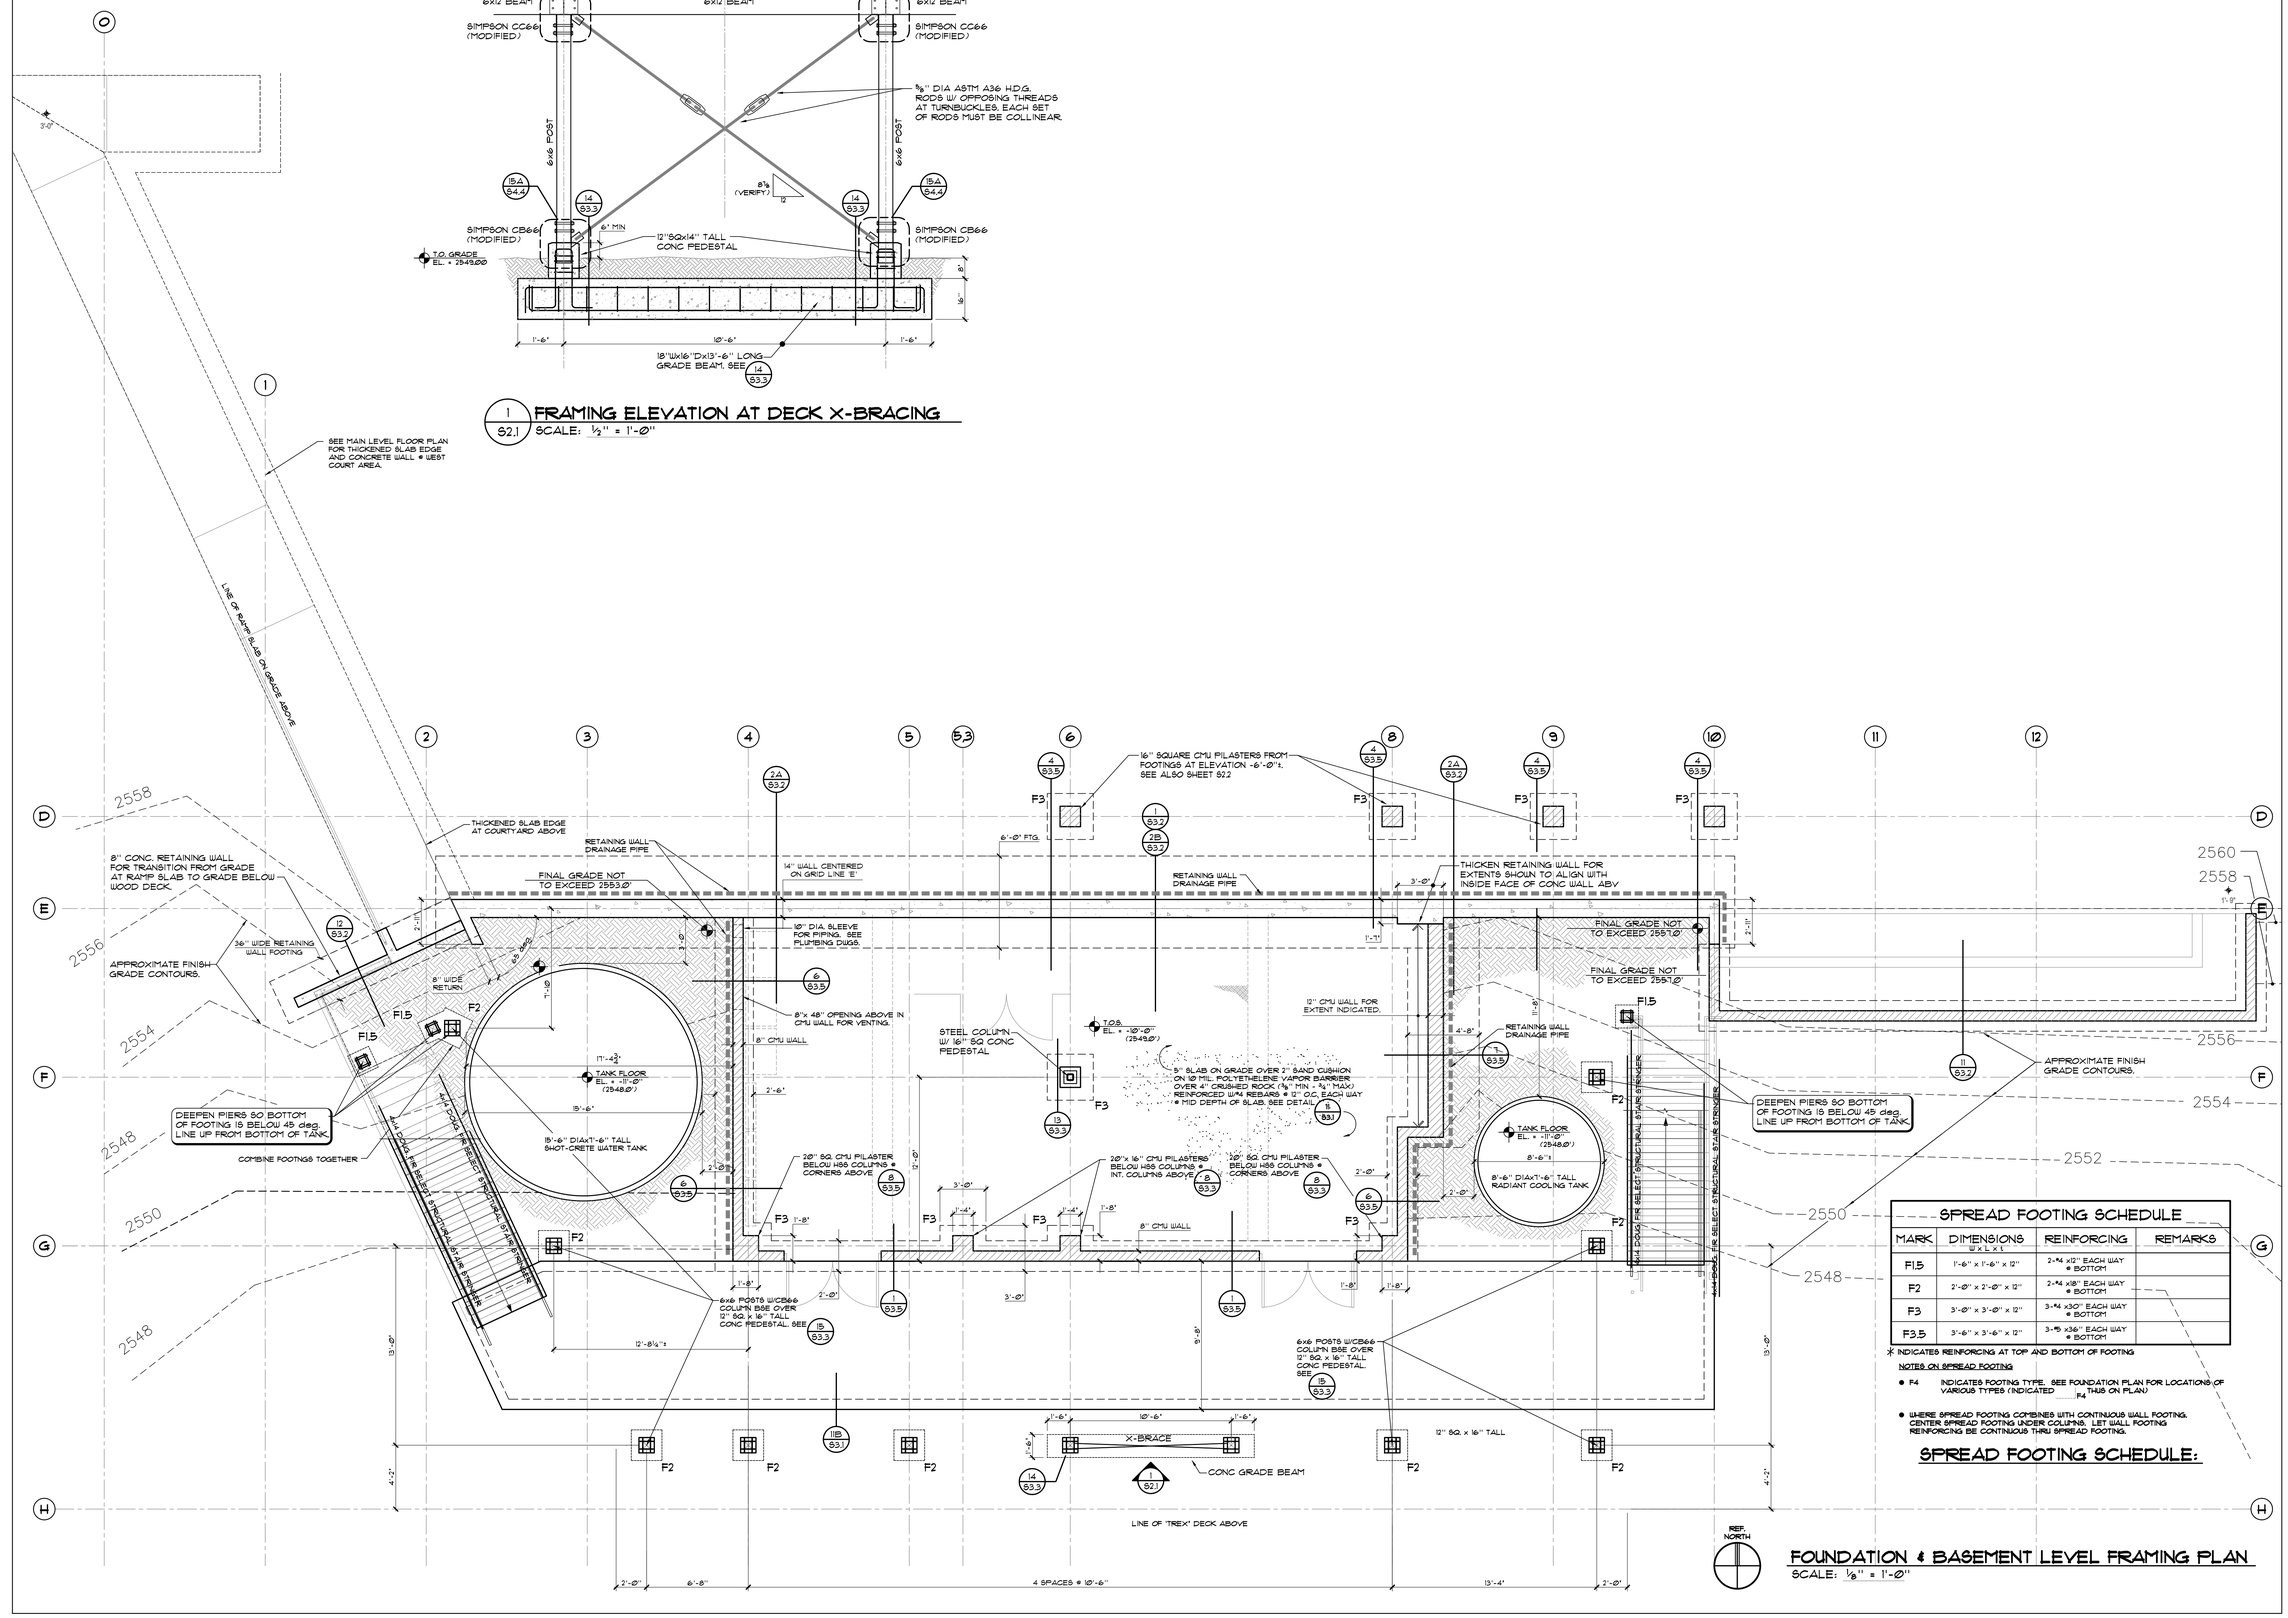

SPREAD FOOTING SCHEDULE

MARK	DIMENSIONS W x L x t	REINFORCING	REMARKS
F1.5	1'-6" x 1'-6" x 12"	2-#4 x12" EACH WAY @ BOTTOM	
F2	2'-0" x 2'-0" x 12"	2-#4 x18" EACH WAY @ BOTTOM	
F3	3'-0" x 3'-0" x 12"	3-#4 x30" EACH WAY @ BOTTOM	
F3.5	3'-6" x 3'-6" x 12"	3-#5 x36" EACH WAY @ BOTTOM	

* INDICATES REINFORCING AT TOP AND BOTTOM OF FOOTING

NOTES ON SPREAD FOOTING

- F4 INDICATES FOOTING TYPE. SEE FOUNDATION PLAN FOR LOCATIONS OF VARIOUS TYPES (INDICATED F4 THUS ON PLAN)
- WHERE SPREAD FOOTING COMBINES WITH CONTINUOUS WALL FOOTING, CENTER SPREAD FOOTING UNDER COLUMNS. LET WALL FOOTING REINFORCING BE CONTINUOUS THRU SPREAD FOOTING.

SPREAD FOOTING SCHEDULE:

REF. NORTH

FOUNDATION & BASEMENT LEVEL FRAMING PLAN
SCALE: 1/8" = 1'-0"

ENERGY LAB
Hawai'i Preparatory Academy

Kamuela, Hawaii
TMK: 6-5-1: 33

FLANSBURGH ARCHITECTS

77 North Washington Street
Boston, Massachusetts 02114
617.367.3970 tel
617.720.7873 fax
www.flaiarchitects.com
Architecture
Master Planning
Space Planning
Interior Design

PROJECT MANAGEMENT
Pa'ahana Enterprises, LLC
P.O.Box 109
Kealakekua, HI 9675
808.323.2304 tel/fax

SUSTAINABILITY
Buro Happold Consulting Engineers PC
100 Broadway, 23rd Floor
New York, NY, 10005
212 334 2025 tel

CIVIL ENGINEERING
Belt Collins Hawaii Ltd.
2153 North King Street, Suite 200
Honolulu, Hawaii 96819
808.521.5361 tel
808.538.7819 fax

STRUCTURAL ENGINEERING
Walter Vorfeld & Associates
10 Ulana Street
Makawao, Maui, HI 96768
808.572.3535 tel
808.573.3616 fax

MECHANICAL ENGINEERING
Hakalau Enginnering
PO Box 252
Hakalau, Hawaii 96710
808.961.6206 tel

ELECTRICAL ENGINEERING
Wallace T. Oki, PE, Inc.

WALTER T. VORFELD LICENSED PROFESSIONAL ENGINEER NO. 7004 S HAWAII, U.S.A.
Signature

This work was performed by me or under my supervision and construction of this project will be under my observation (observation of construction as defined in section 16-115-2 of the rules and regulations of the Board of Professional Engineers, Architects and Surveyors of the State of Hawaii).
EXP: 4/30/2010

PERMIT SET		1/19/09

BASEMENT LEVEL FOUNDATION & FRAMING PLAN

PERMIT SET 01-19-09

Drawn by: WTV, RD, KC	Job Number: WVA-28012
Checked by: WTV, RD, KC	Scale: AS NOTED
PERMIT SET	Date: 01/19/2009

S
2.1