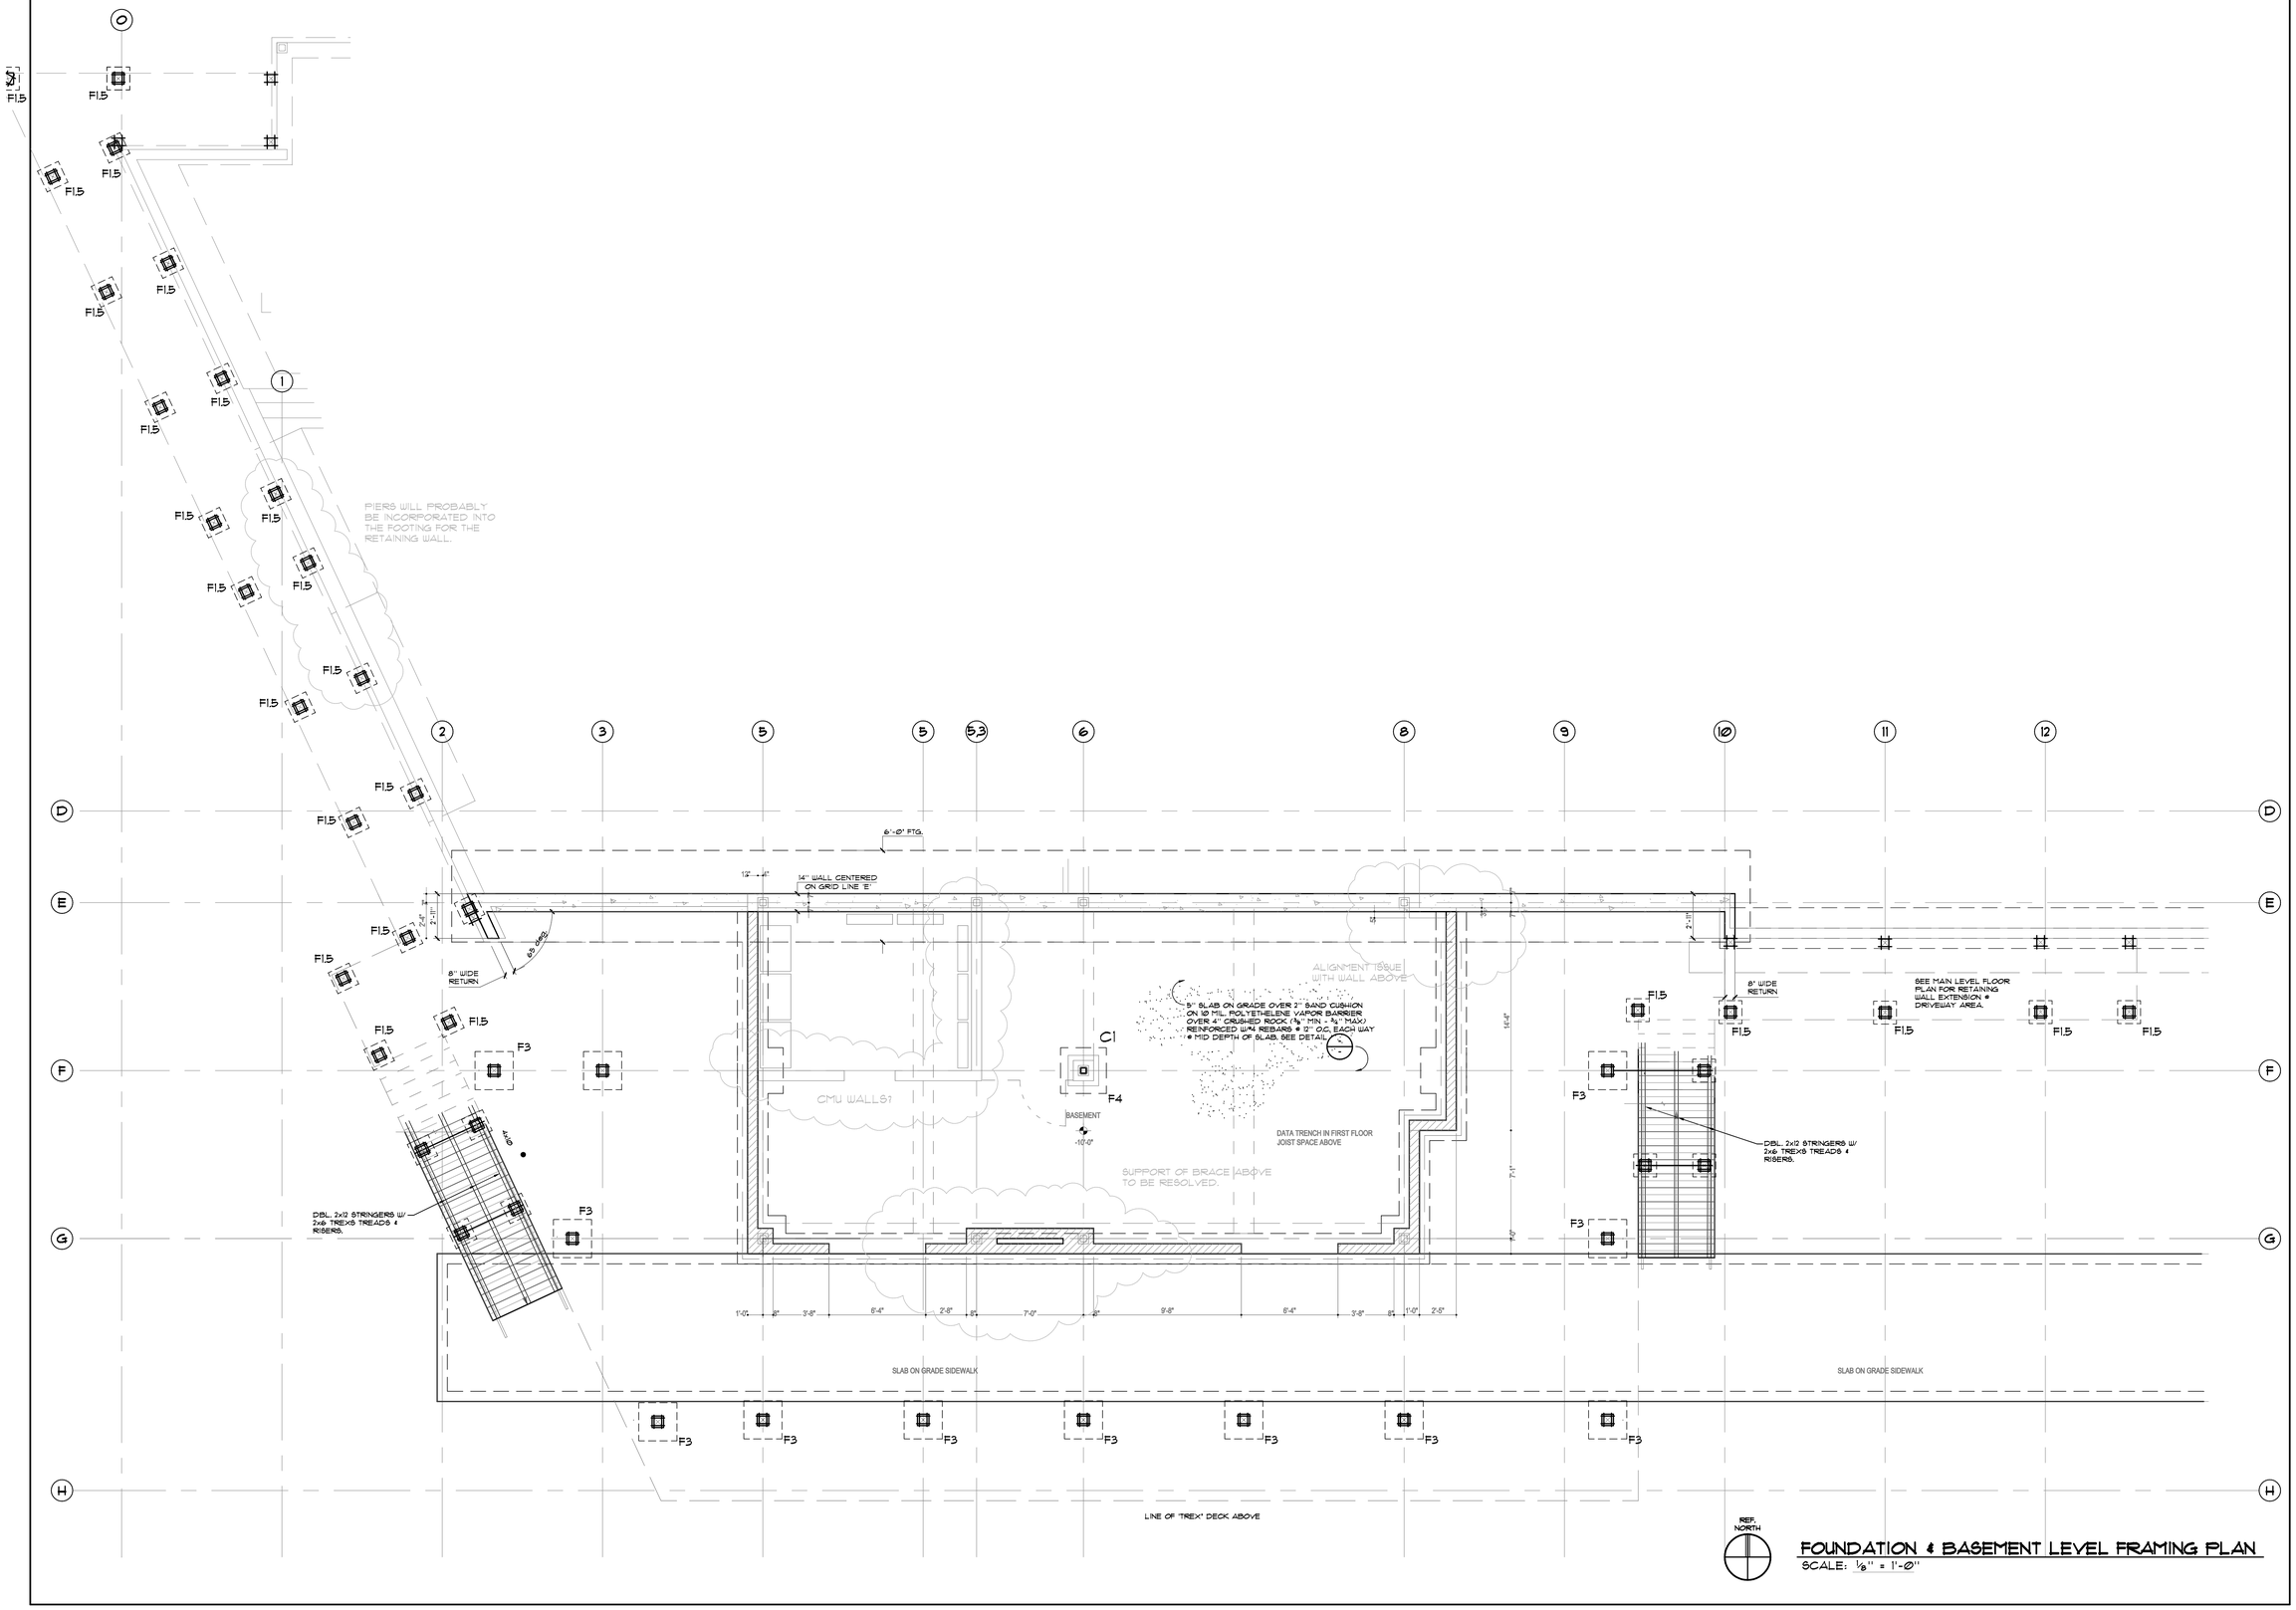

FOUNDATION & BASEMENT LEVEL FRAMING PLAN

SCALE: ⅛" = 1'-0"

ENERGY LAB

Hawai'i Preparatory Academy

Kamuela, Hawaii

FLANSBURGH ARCHITECTS

77 North Washington Street
Boston, Massachusetts 02114
617.367.3970 tel
617.720.7873 fax
www.faiarchitects.com
Architecture
Master Planning
Space Planning
Interior Design

PROJECT MANAGEMENT
Pa'ahana Enterprises, LLC
P.O.Box 109
Kealakekua, HI 9675
808.323.2304 tel/fax

SUSTAINABILITY
Buro Happold Consulting Engineers PC
100 Broadway, 23rd Floor
New York, NY, 10005
212 334 2025 tel

CIVIL ENGINEERING
Belt Collins Hawaii Ltd.
2153 North King Street, Suite 200
Honolulu, Hawaii 96819
808.521.5361 tel
808.538.7819 fax

STRUCTURAL ENGINEERING
Walter Vorfeld & Associates
10 Ulana Street
Makawao, Maui, HI 96768
808.572.3535 tel
808.573.3616 fax

MECHANICAL ENGINEERING
Hakalau Enginnering
PO Box 252
Hakalau, Hawaii 96710
808.961.6206 tel

ELECTRICAL ENGINEERING
Wallace T. Oki, PE, Inc.

WALTER T. VORFELD
LICENSED PROFESSIONAL ENGINEER
NO. 7004 S
HAWAII, U.S.A.

Signature
Exp. 4/30/2021

This work was performed by me or under my supervision and construction of this project will be under my observation (observation of construction as defined in section 16-115-2). Of the rules and regulations of the Board of Professional Engineers, Architects and Surveyors of the State of Hawaii.

BASEMENT LEVEL FOUNDATION & FRAMING PLAN

Drawn by: _____	Job Number: WVA-28012
Checked by: _____	Scale: 1/4" = 1'-0"
Plot Date: _____	Issue Date: _____

S
2.1