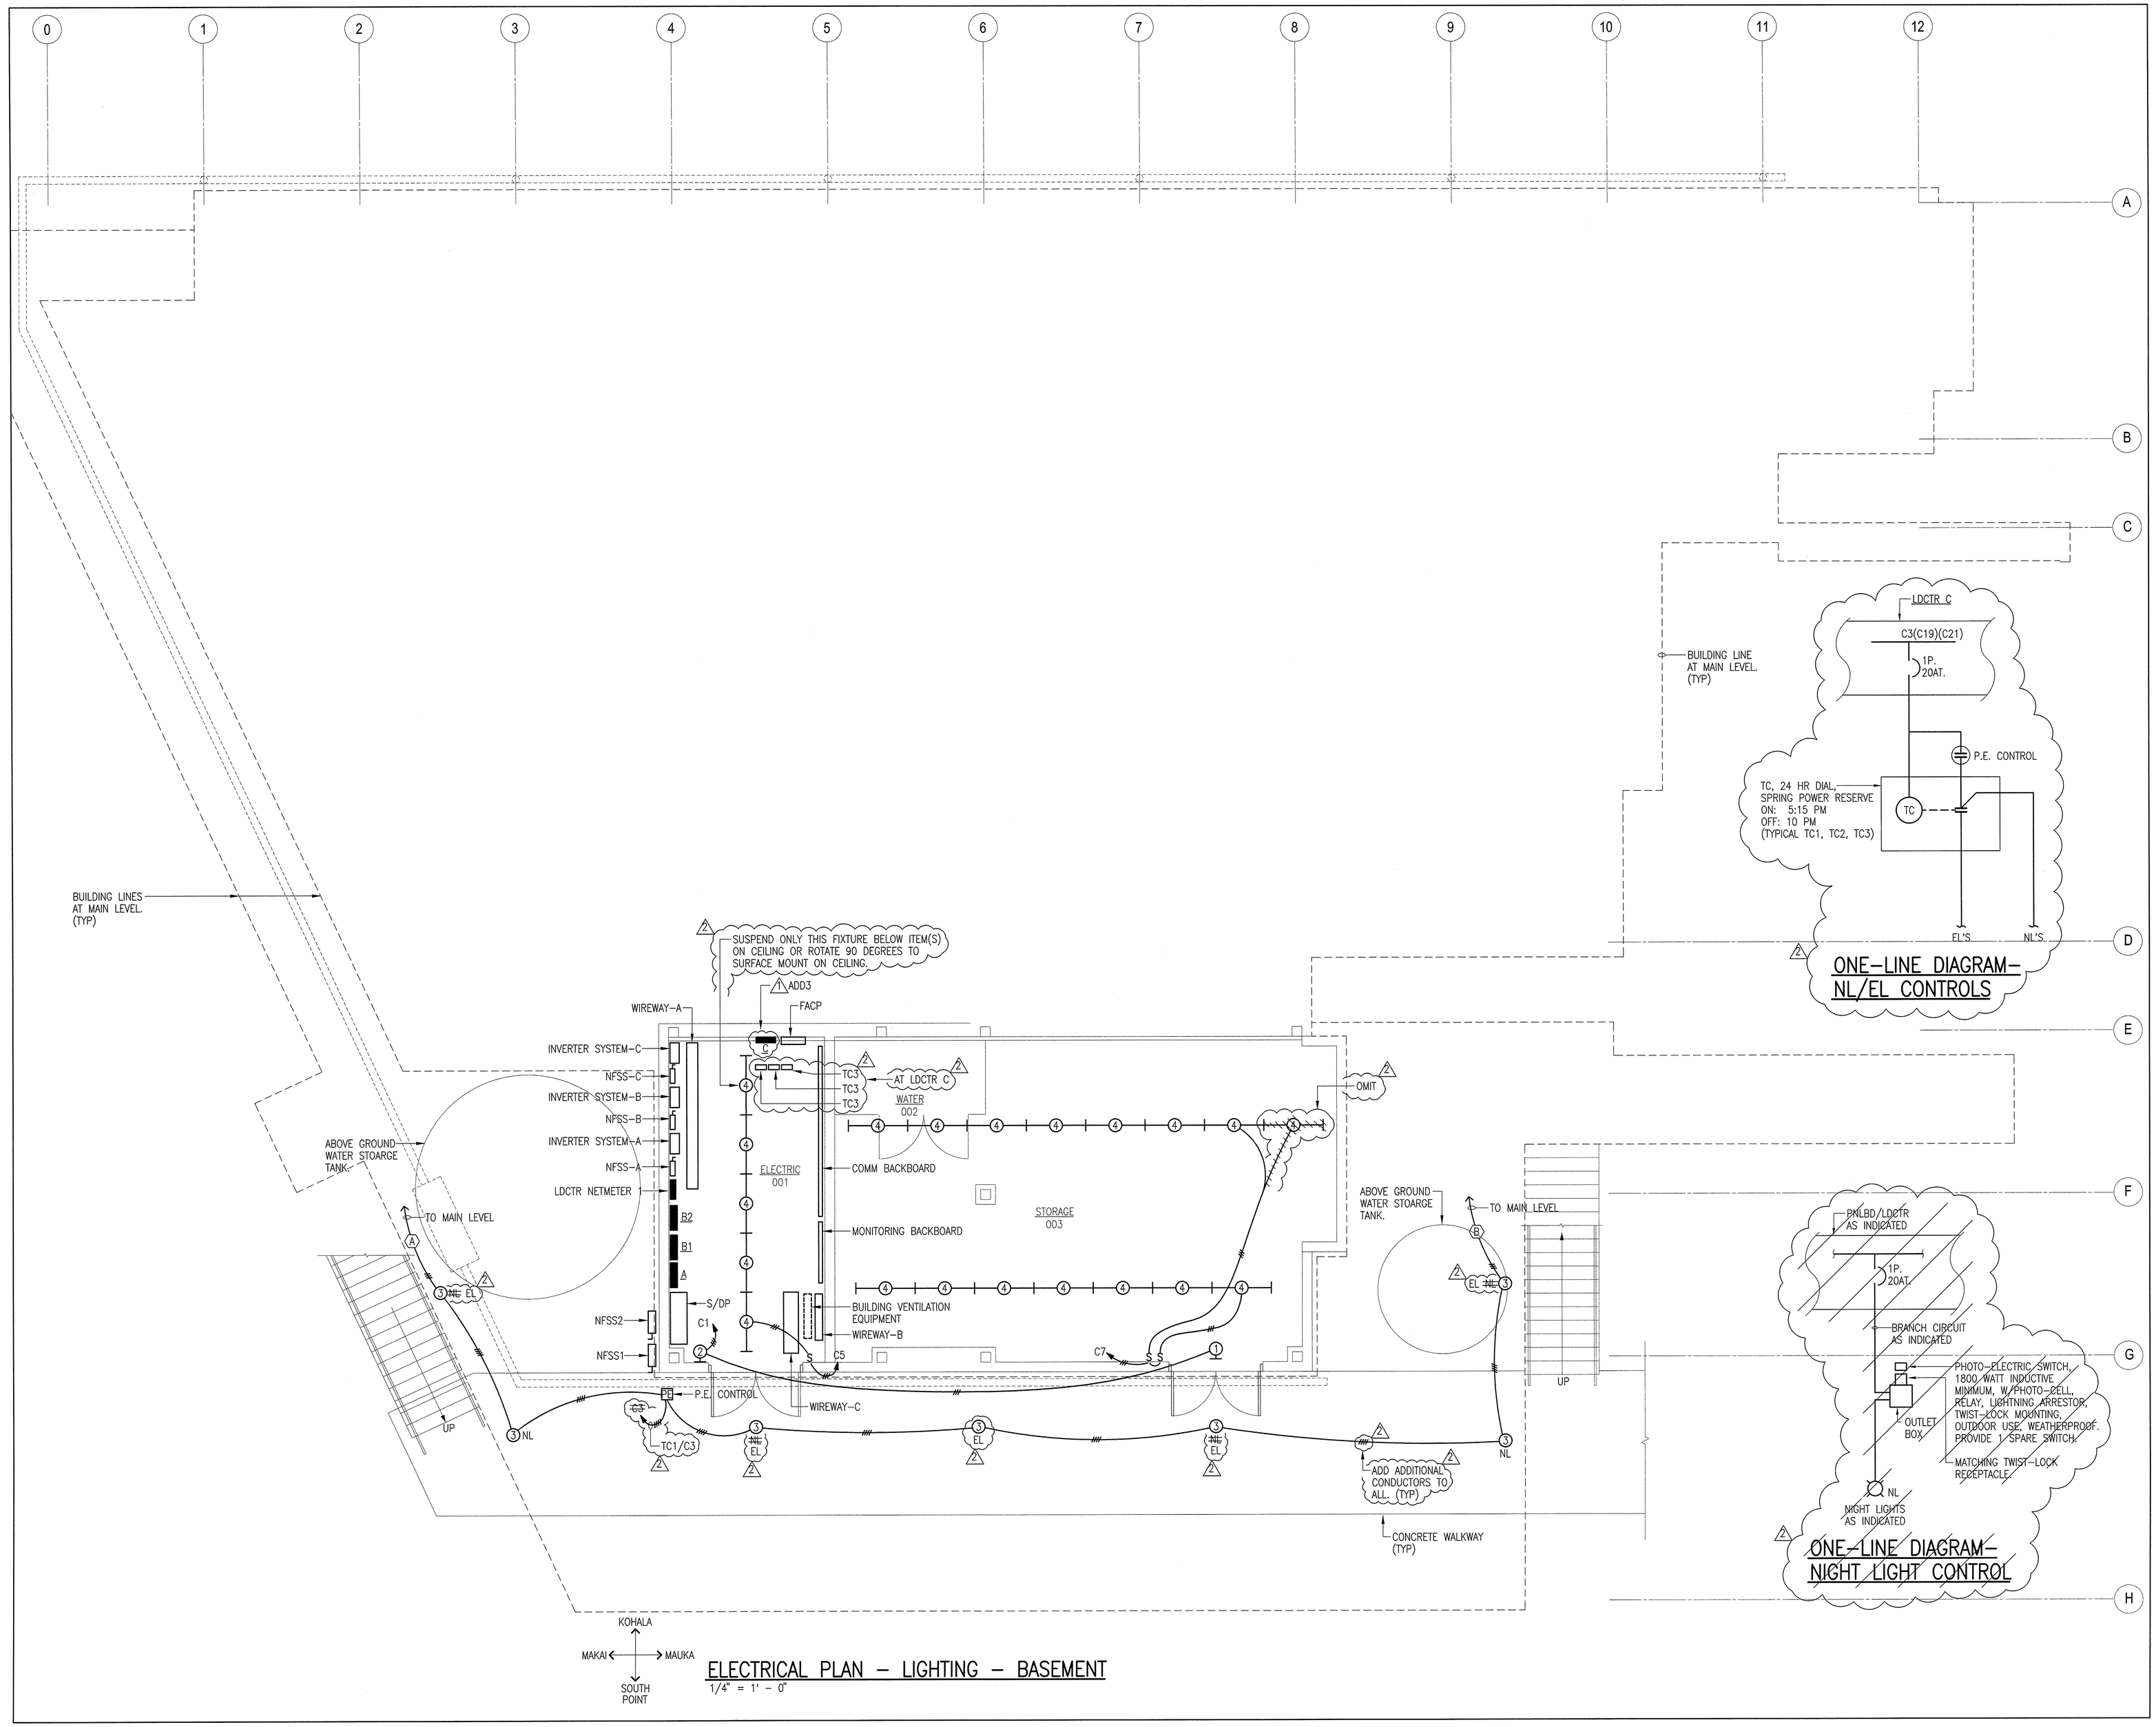

ELECTRICAL PLAN – LIGHTING – BASEMENT

1/4" = 1' – 0"

ENERGY LAB

Hawai'i Preparatory Academy

Kamuela, Hawaii
Tmk: 6-5-01: 33

FLANSBURGH ARCHITECTS

77 North Washington Street
Boston, Massachusetts 02114
617.367.3970 tel
617.720.7873 fax
www.flansarchitects.com

Architecture
Master Planning
Space Planning
Interior Design

PROJECT MANAGEMENT
Pa'ahana Enterprises, LLC
P.O.Box 109
Kealakekua, HI 9675
808.323.2304 tel/fax

SUSTAINABILITY
Buro Happold Consulting Engineers PC
100 Broadway, 23rd Floor
New York, NY, 10005
212 334 2025 tel

CIVIL ENGINEERING
Belt Collins Hawaii Ltd.
2153 North King Street, Suite 200
Honolulu, Hawaii 96819
808.521.5361 tel
808.538.7819 fax

STRUCTURAL ENGINEERING
Walter Vorfeld & Associates
10 Ulana Street
Makawao, Maui, HI 96768
808.572.3535 tel
808.573.3616 fax

MECHANICAL ENGINEERING
Hakalau Enginnering
PO Box 252
Hakalau, Hawaii 96710
808.961.6206 tel

ELECTRICAL ENGINEERING
Wallace T. Oki, PE, Inc.
808.961.9666 x22

2 AS119
ISSUE DATE: 16 MAR 09
1 ADDENDUM NO. 3(1 ADD3)
ISSUE DATE: 3 MAR 09

WALLACE T. OKI
LICENSED PROFESSIONAL ENGINEER
3539-E
HAWAII, U.S.A.

THIS WORK WAS PREPARED BY ME OR UNDER MY SUPERVISION AND CONSTRUCTION OF THIS PROJECT WILL BE UNDER MY OBSERVATION

WALLACE T. OKI, P.E., INC.
ELECTRICAL ENGINEERING
P.O. BOX 4070/688 KINOOLE ST., STE. 115B
HILO, HI. 96720 PH:961-9666/FAX:935-2549

WTO REF. NO. 82008149

ELECTRICAL WORK

Drawn by:	-	Job Number:	2804.00
Checked by:		Scale:	AS NOTED
Plot Date:		Issue Date:	17 OCT 08
PERMIT ISSUE			E-12